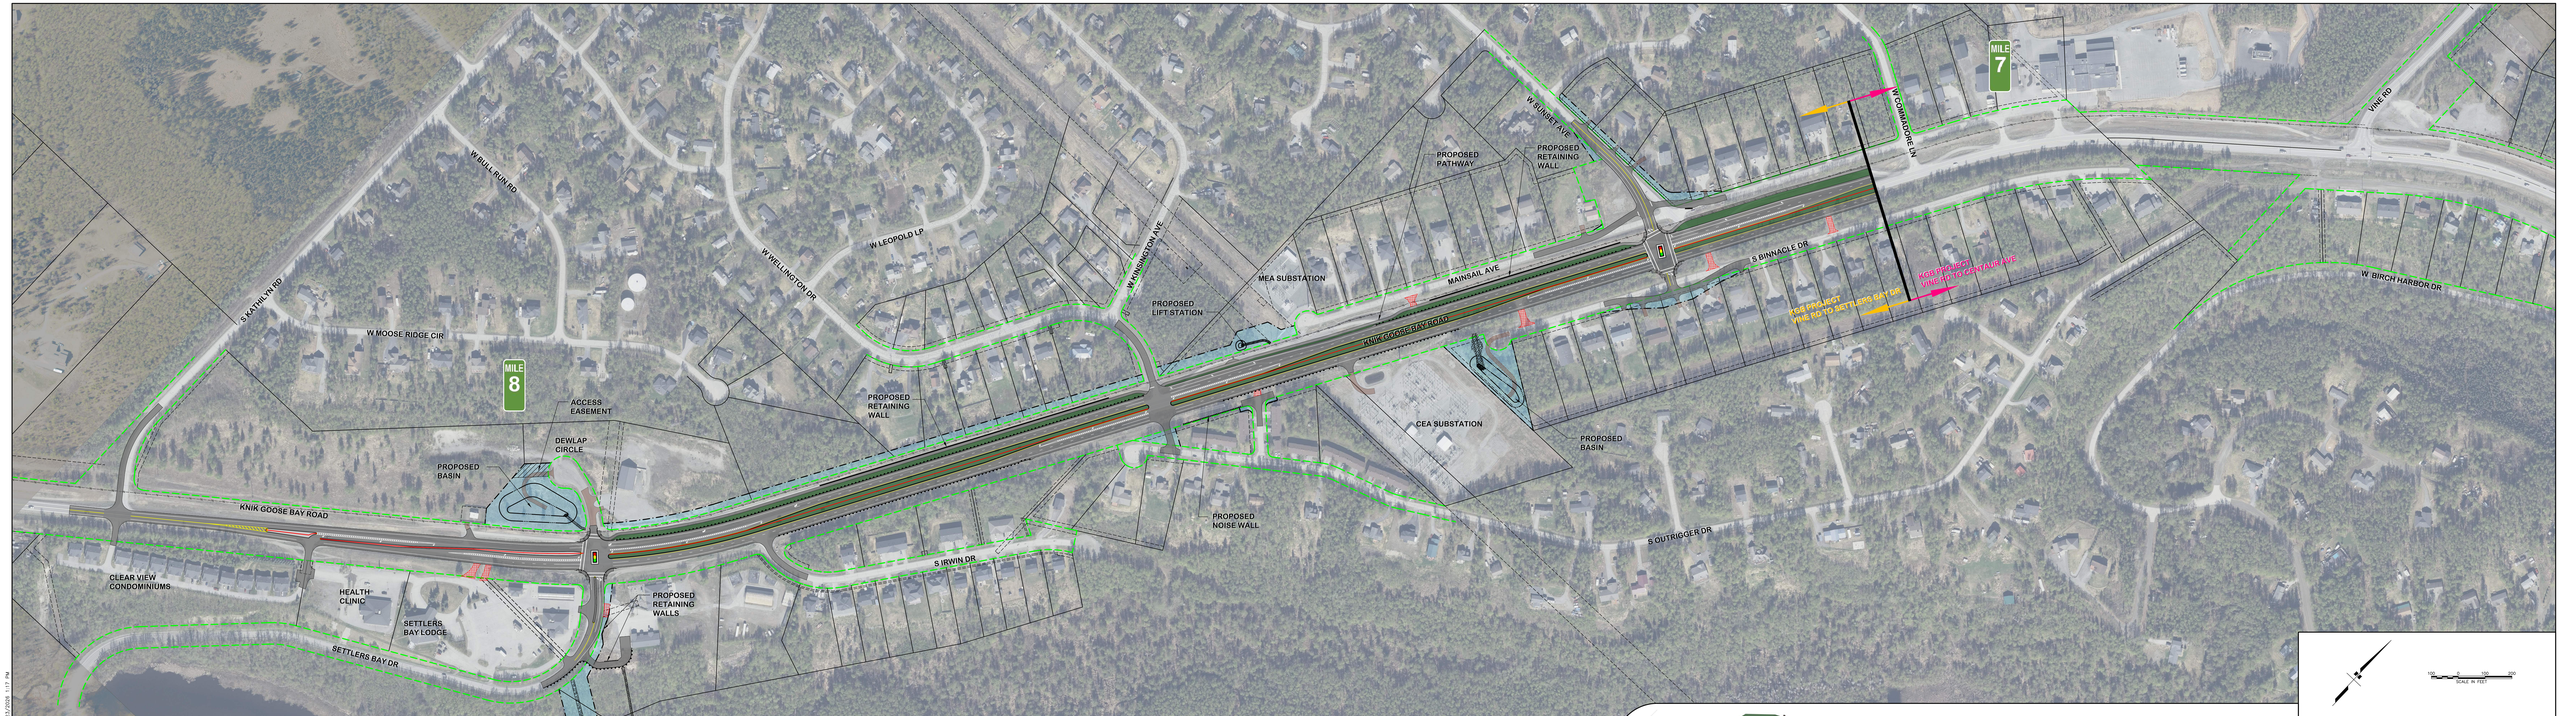

KNIK-GOOSE BAY ROAD
VINE ROAD TO SETTLERS BAY DRIVE

Concept Date: February 2026
Aerial Photo Date: 2024

PRELIMINARY DESIGN

- EXISTING RIGHT OF WAY
- CONTROLLED ACCESS LINE
- PROPOSED RIGHT OF WAY
- ROADWAY RECLAMATION
- EXISTING EASEMENT
- 20" GAS TRANSMISSION MAIN
- GUARDRAIL
- BASIN

CLEARING WILL OCCUR FROM ROW TO ROW

FILE_NAME: TRANSPORTATION_KGB_LONG_PLOT.DWG DATE: 2/27/2026 1:17 PM